

MONUMENT RECORD  
State of Indiana - County of Monroe

Section: 10

Township: 9 North


Range: 1 West

Corner ID: Blm O-07

**Monument Description & Remarks:** Sandstone with notch and split in half. Survey Sign 3.5ft above ground at pt. C


**References On File:** Michael W. Friley recovery tie drawing, Monument Record (Blm O-07), on file in Surveyor Office

RECOVERY TIE DRAWING  
Field Book 44 Page No. 06

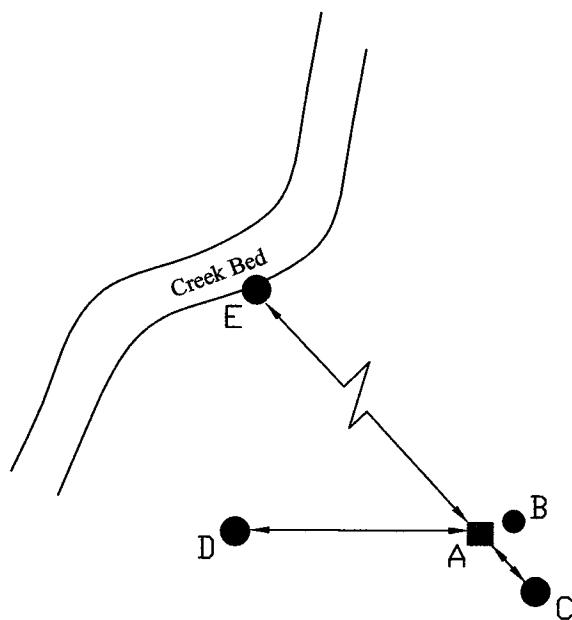

- A - Sandstone with notch
- B - N 80° E 0.35' to 5/8" Rebar with cap, "Curry"
- C - S 56° E 1.31' to Survey Sign on 1/2" rebar post
- D - S 87° W 17.84' to Scar in 21" Beech Tree
- E - N 55° W 150ft (+/-) to Creek Bed

Not To Scale  
Compass Bearing Magnetic North

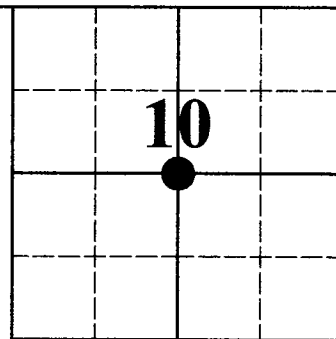

I, Kevin P. Enright, Monroe County Surveyor, hereby certify that this document was prepared under my direction in accordance with the provisions of section 36-2-12-11 of the Indiana Code; and the above data is given under my hand and seal this 10th day of May, 2010.

*Kevin P. Enright*



Administered by the Monroe County Surveyor Review Board

Date: 9-14-2010



BLM  
BUREAU OF LAND MANAGEMENT  
SURVEY MARKER  
BLM O-07  
05/10/2010

Blm O-07

05/10/2010

# MONUMENT RECORD


Corner I.D. #

0-7

STATE OF INDIANA - COUNTY OF MONROE

Section Ten (10), Township 9 North, Range 1 West

**Monument Description & Remarks:** Found Sandstone w/chisled "X" leaning over  
from down tree. Reset stone in same hole & made firm. Placed 5/8" rebar  
w/cap "Curry LS 890006" on east side of stone. Stone is .15' x .9' x .4'

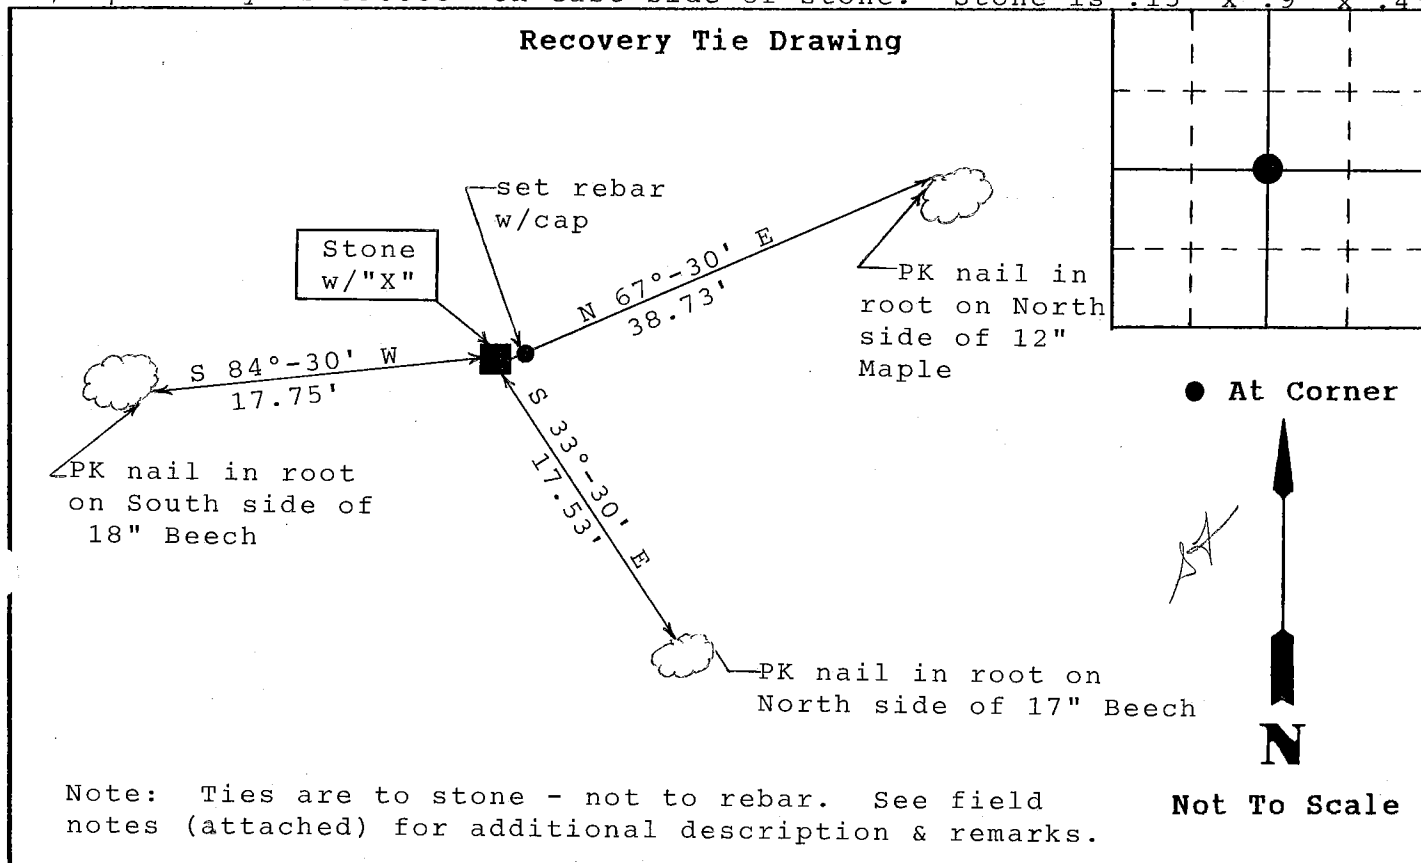

State of Indiana

County of MonroeSpace  
Reserved For  
Recording  
Officer

I, Michael W. Friley, County Surveyor, hereby certify  
that this document was prepared under my direction in  
accordance with the provisions of Section 17-3-64-4  
through 17-3-64-8 of the Indiana Code, being Acts of 1965,  
Chapter 319; and the above data is given under my hand and  
seal this 28th day of November, 1994 A.D.

Indiana Registered Land Surveyor No. \_\_\_\_\_ or

Monroe County Surveyor's OfficeUnited States Government AgencyMonroe County Surveyor

Title

Field Book:

94-01

Page:

31-32